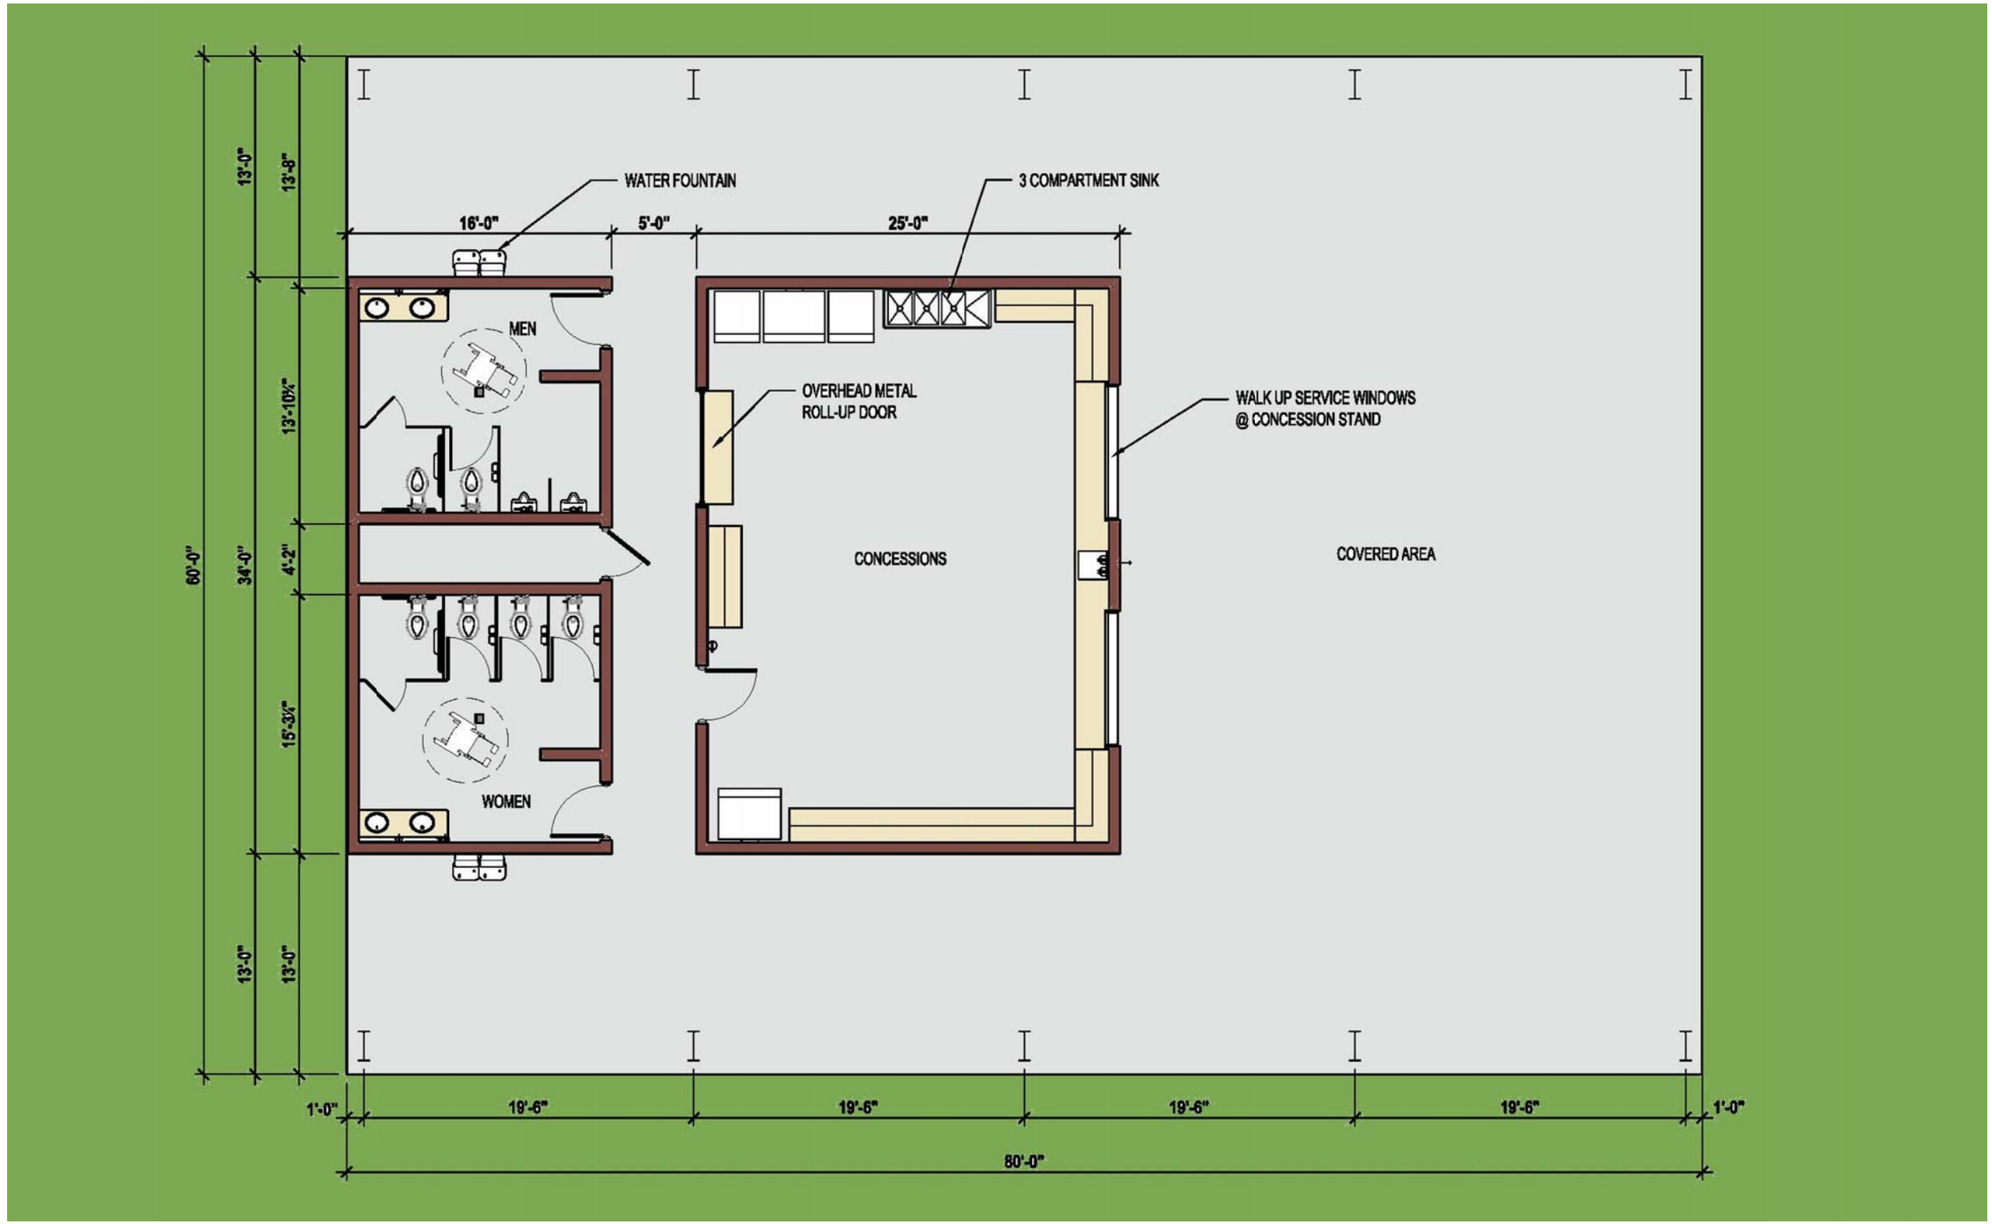

COVERED CONCESSIONS AND RESTROOM
BUILDING FOR TOWN OF LIVONIA

MOUGEOT
ARCHITECTURE