SCHEMATIC FLOOR PLAN

Veterans Park Pierre Part Improvements 2021

Building for Veterans Park Restroom

March 4, 2021 (Formal drawing under development by Duplantis Design Group)

Assumption Parish Recreation District No. 2
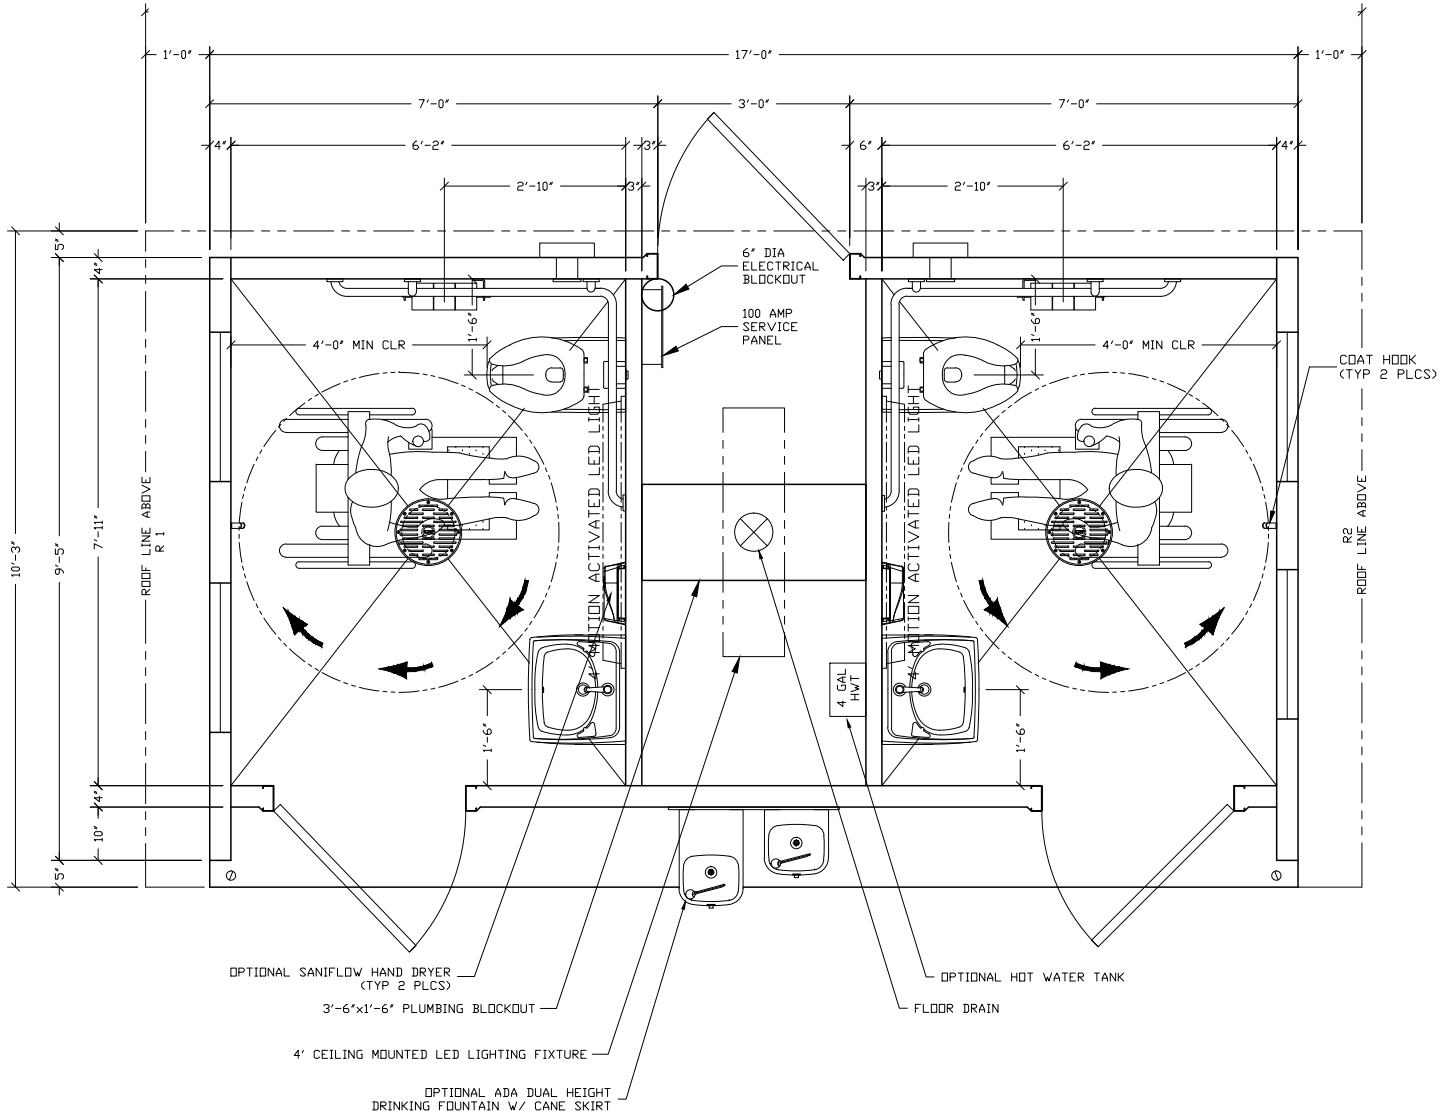
Pierre Part, LA -- Assumption Parish